CANCELLED
SEP 8 1943
AUG 1 7 1945
SEP 1 2 1950
NOV 1 1 1952
JAN 2 3 1973
SEP 2 1 1973

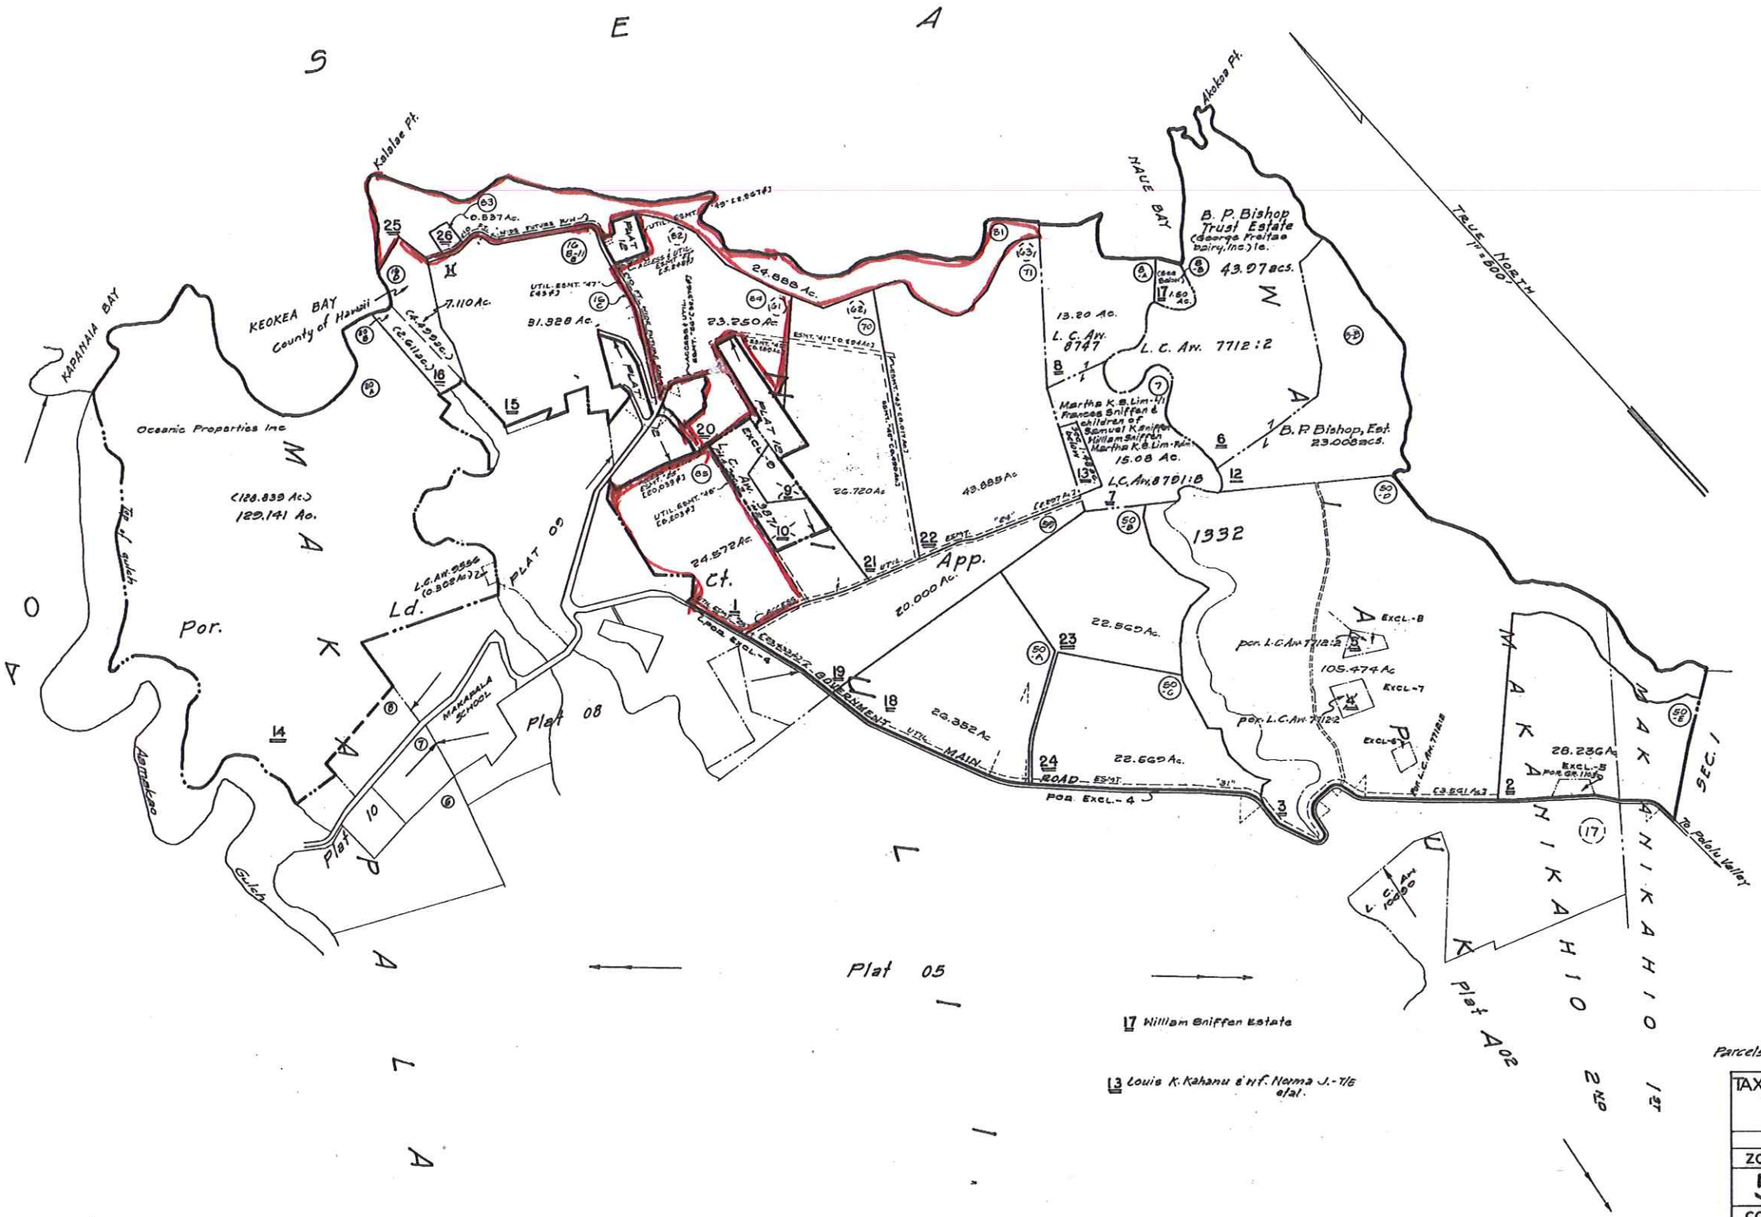

Parcels Dropped: 11, 3, 4, 6, 9, 10,

TAXATION MAPS BUREAU TERRITORY OF HAWAII TAX MAP		
THIRD DIVISION		
ZONE	SEC.	PLAT
5	2	01
CONTAINING		PARCELS
SCALE: 1 IN. = 500 FT.		

Dwg. No.: 2486 · Revised 1942
Source: T.M.B. - B.P. Bishop Trust Est. Map 980 & Ld. Ct. App. 1332
By: L.H. - D.X. March, 1943

POR. OF MAKAPALA - MAKANIKAHIO 1ST, N. KOHALA, HAWAII

SUBJECT TO CHANGE